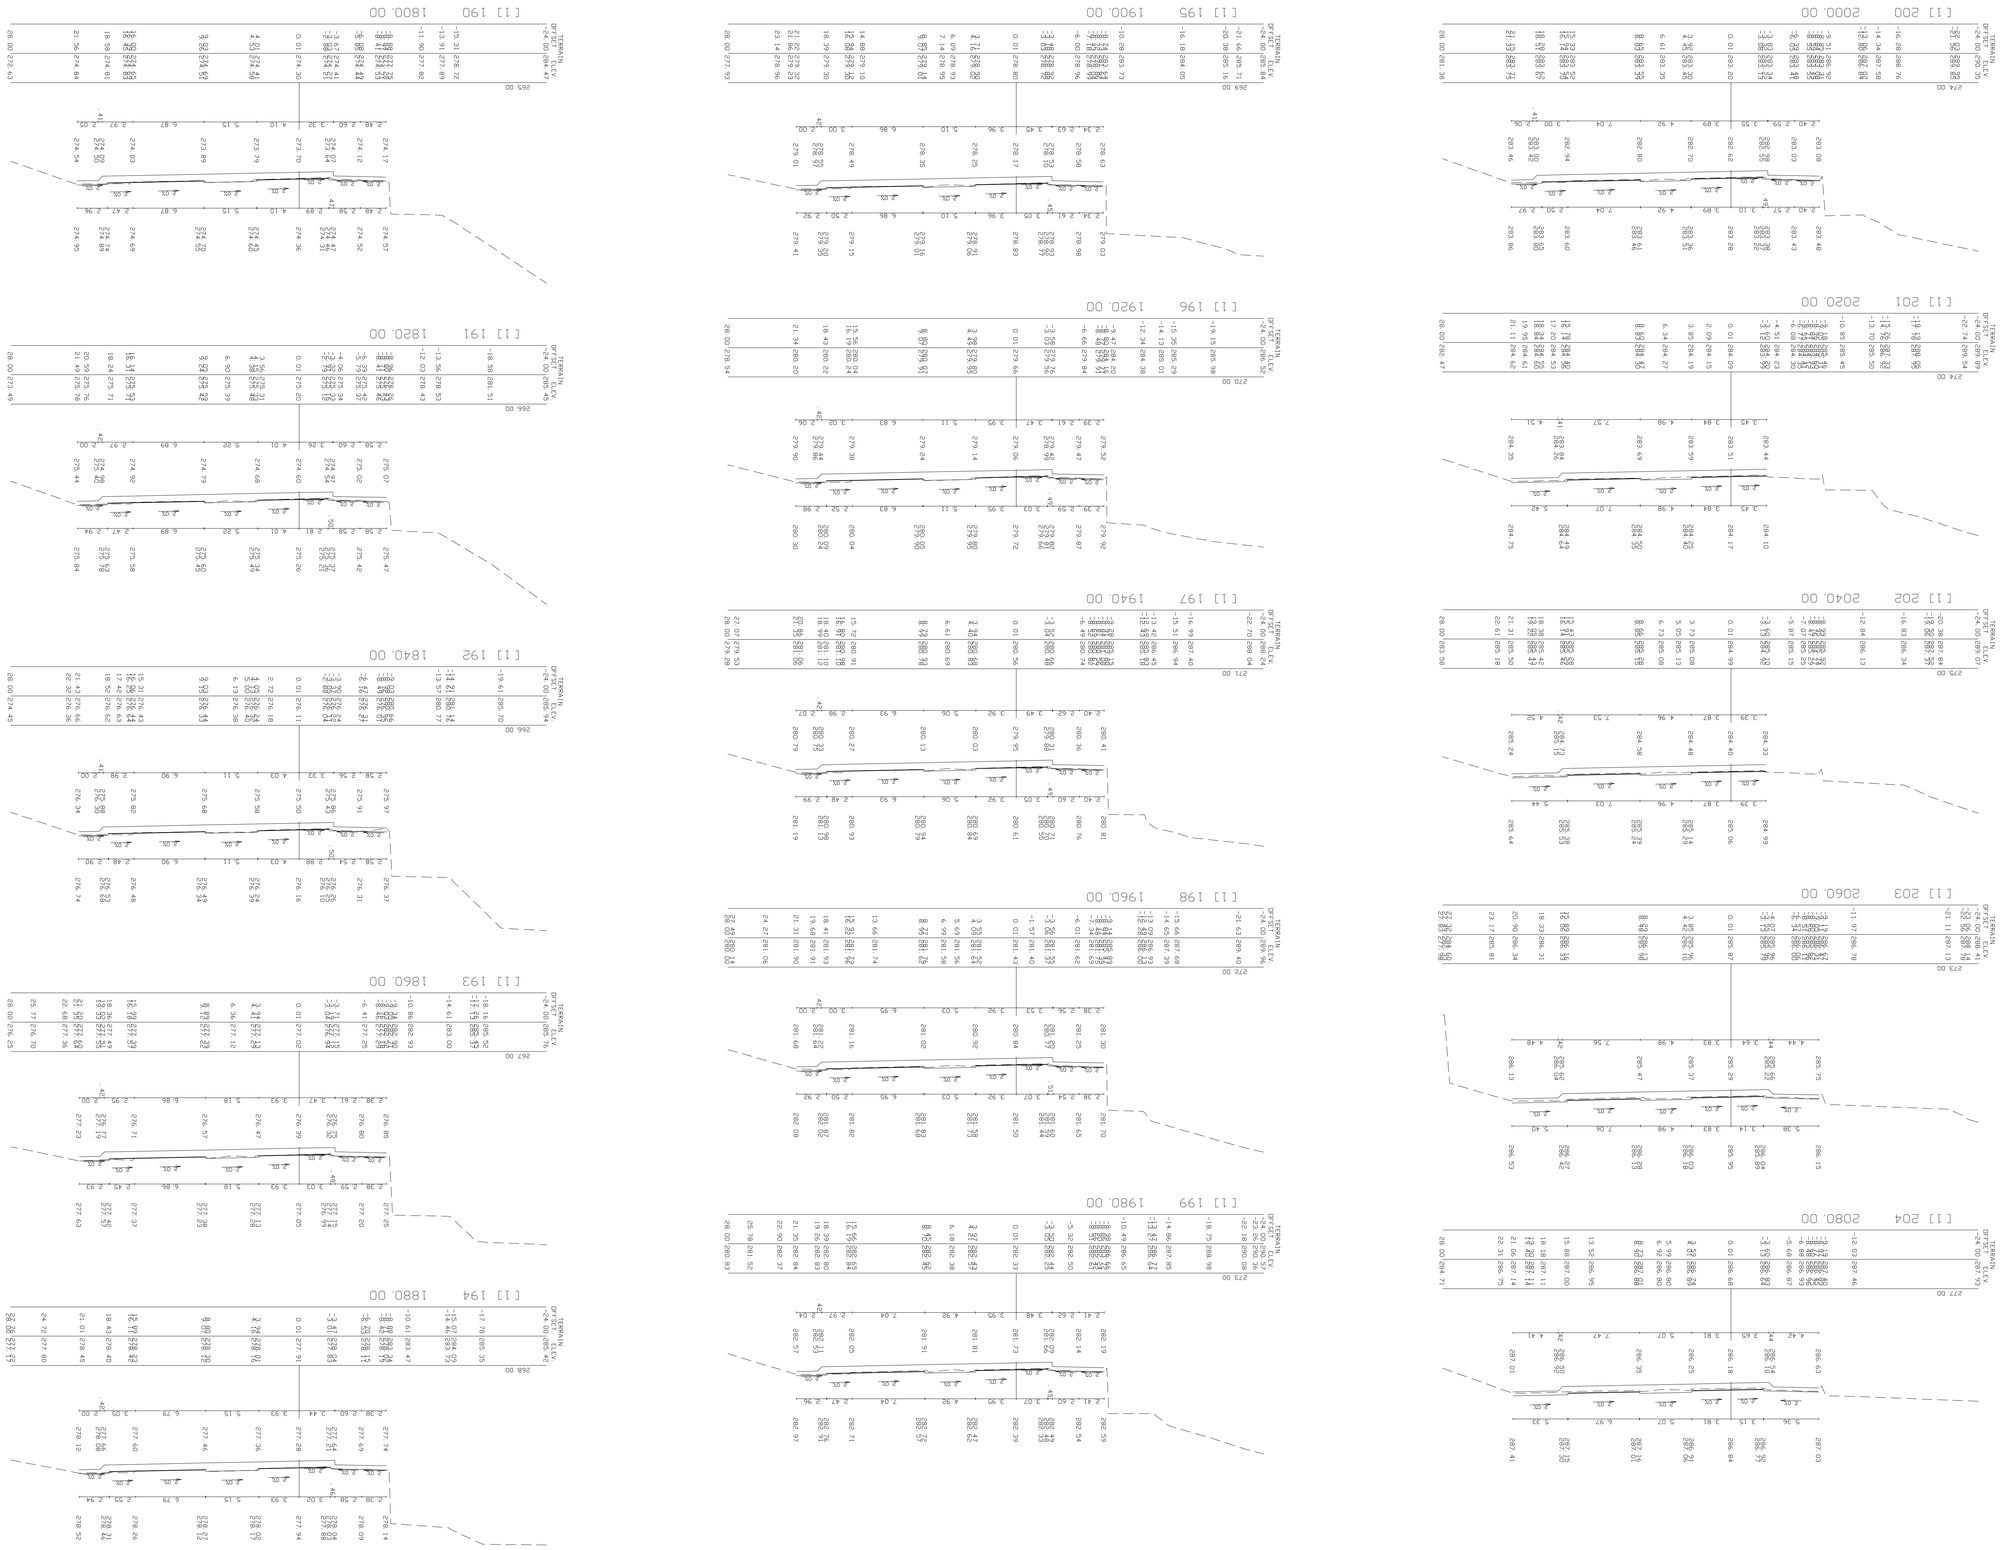

0	5/2017		
1	2/2019	TITLE - CHCT1	

ISSUED FOR REVIEW
ISSUED FOR INFORMATION
ISSUED FOR CONSTRUCTION
ISSUED FOR AS-BUILT

ALL DIMENSIONS ARE IN METRES UNLESS OTHERWISE SPECIFIED. DO NOT SCALE DRAWING. REPORT ALL DISCREPANCIES TO THE ENGINEER. THIS DRAWING MAY NOT BE REPRODUCED IN WHOLE OR IN PART WITHOUT WRITTEN PERMISSION FROM WSP CANADA INC. ©

DATE: 2017/07/17 B.C.L.S. O.L.S.





1:200

DRAWING NO.